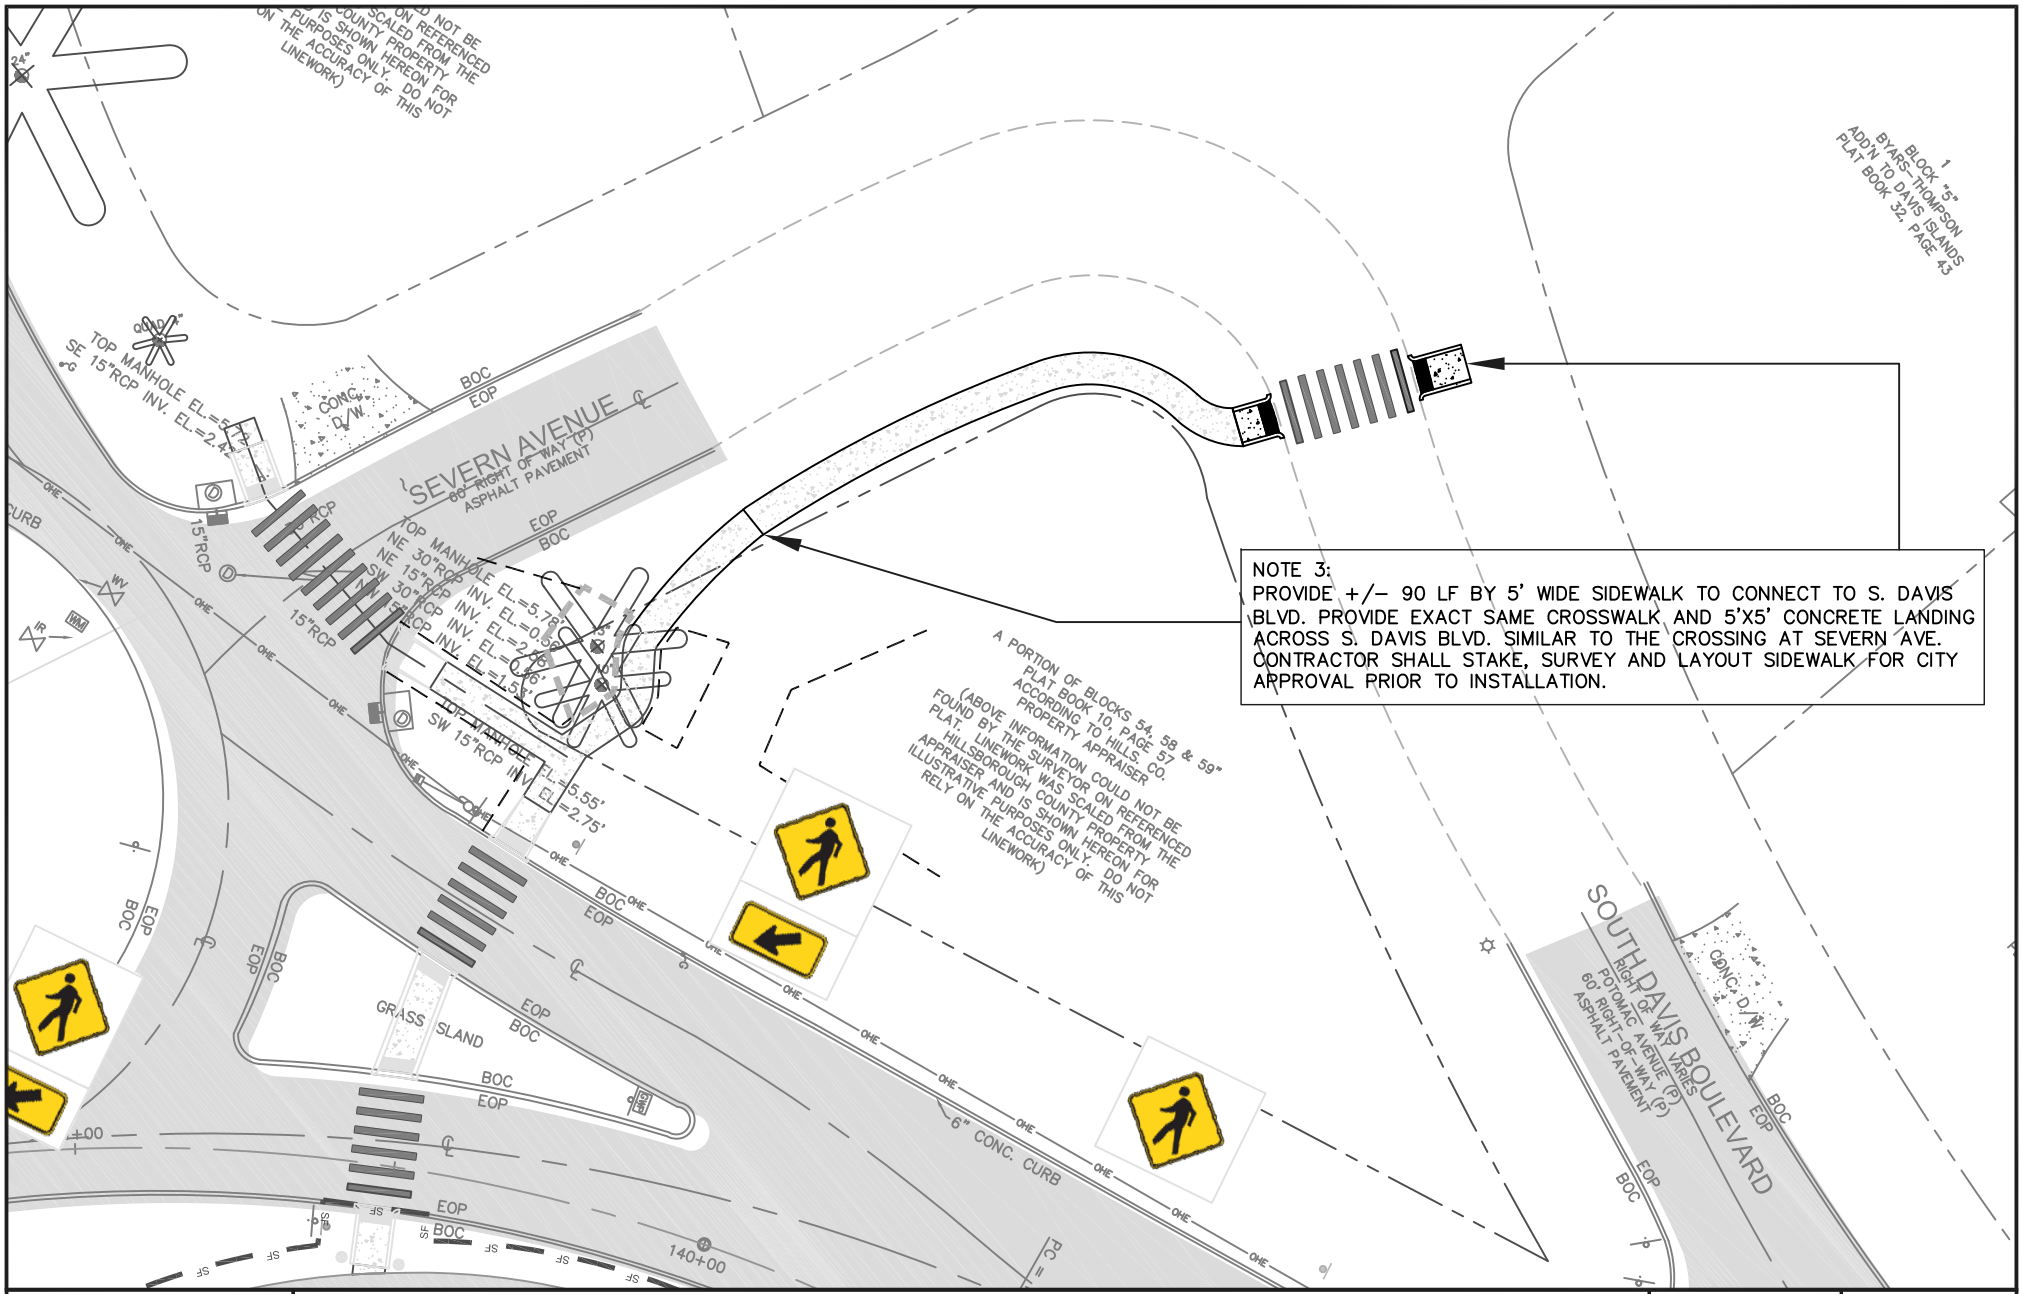

CITY OF TAMPA
CONTRACT ADMINISTRATION DEPARTMENT
PLANNING AND DESIGN DIVISION

DAVIS ISLAND TRAIL

CITY OF TAMPA PARKS AND RECREATION DEPARTMENT

PROJECT DESCRIPTION

PAVING, GRADING, DRAINAGE AND HARDSCAPE

DATE: 12/2/2009	DRAWN BY: JDB
SD-C7	
ARCHITECT: SPRINKLE CONSULTING	
SCALE: 30' = 1'-0"	1 OF 1