STREETSCAPE PLAN VIEW
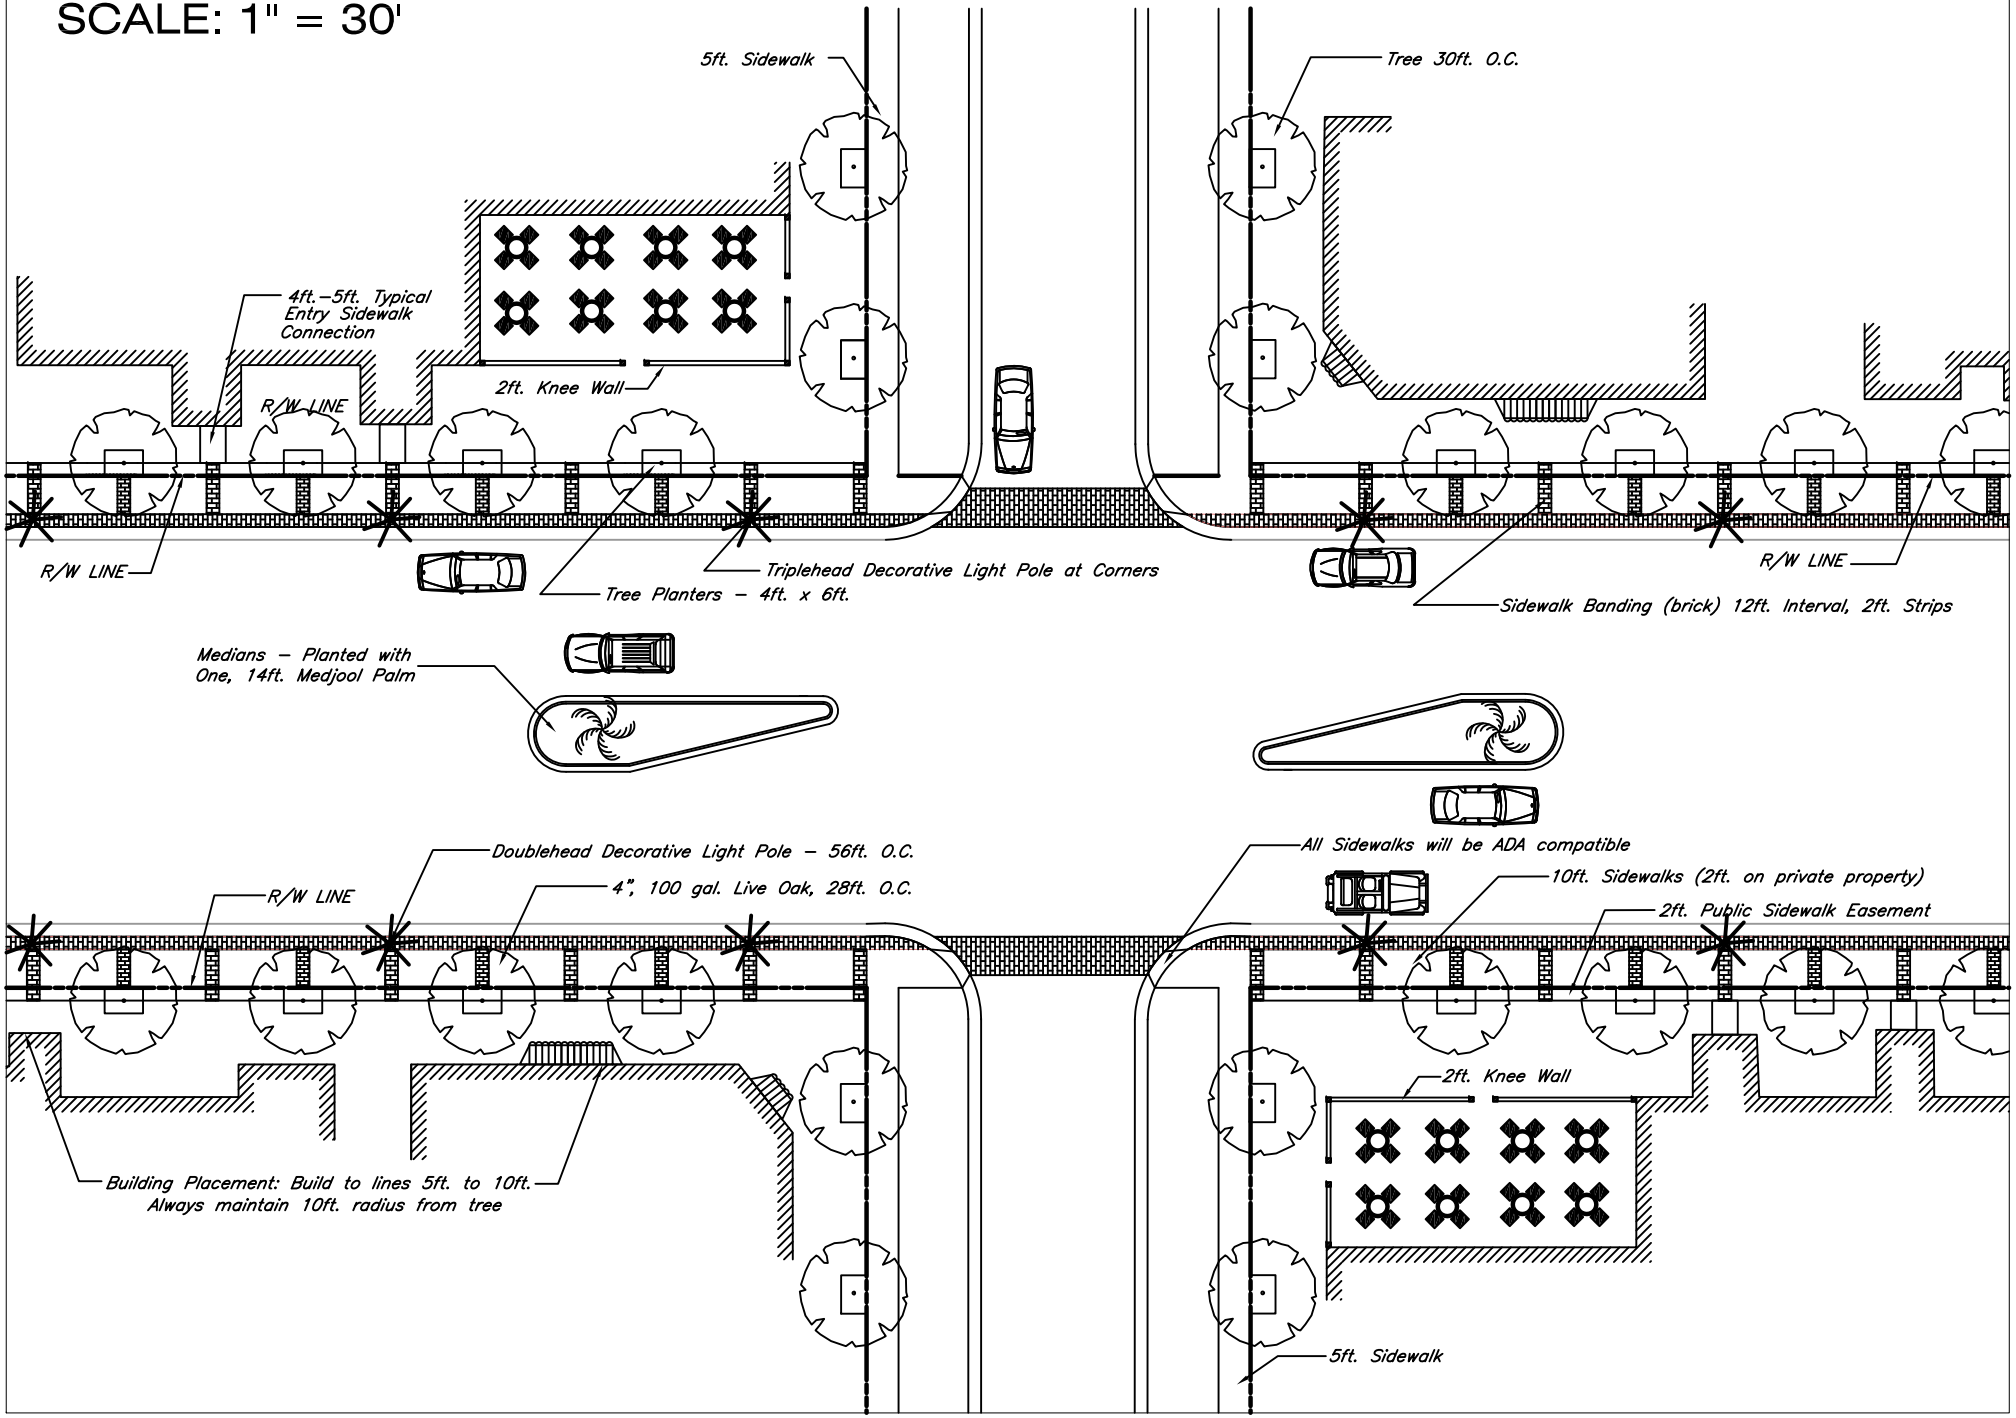
SCALE: 1" = 30'