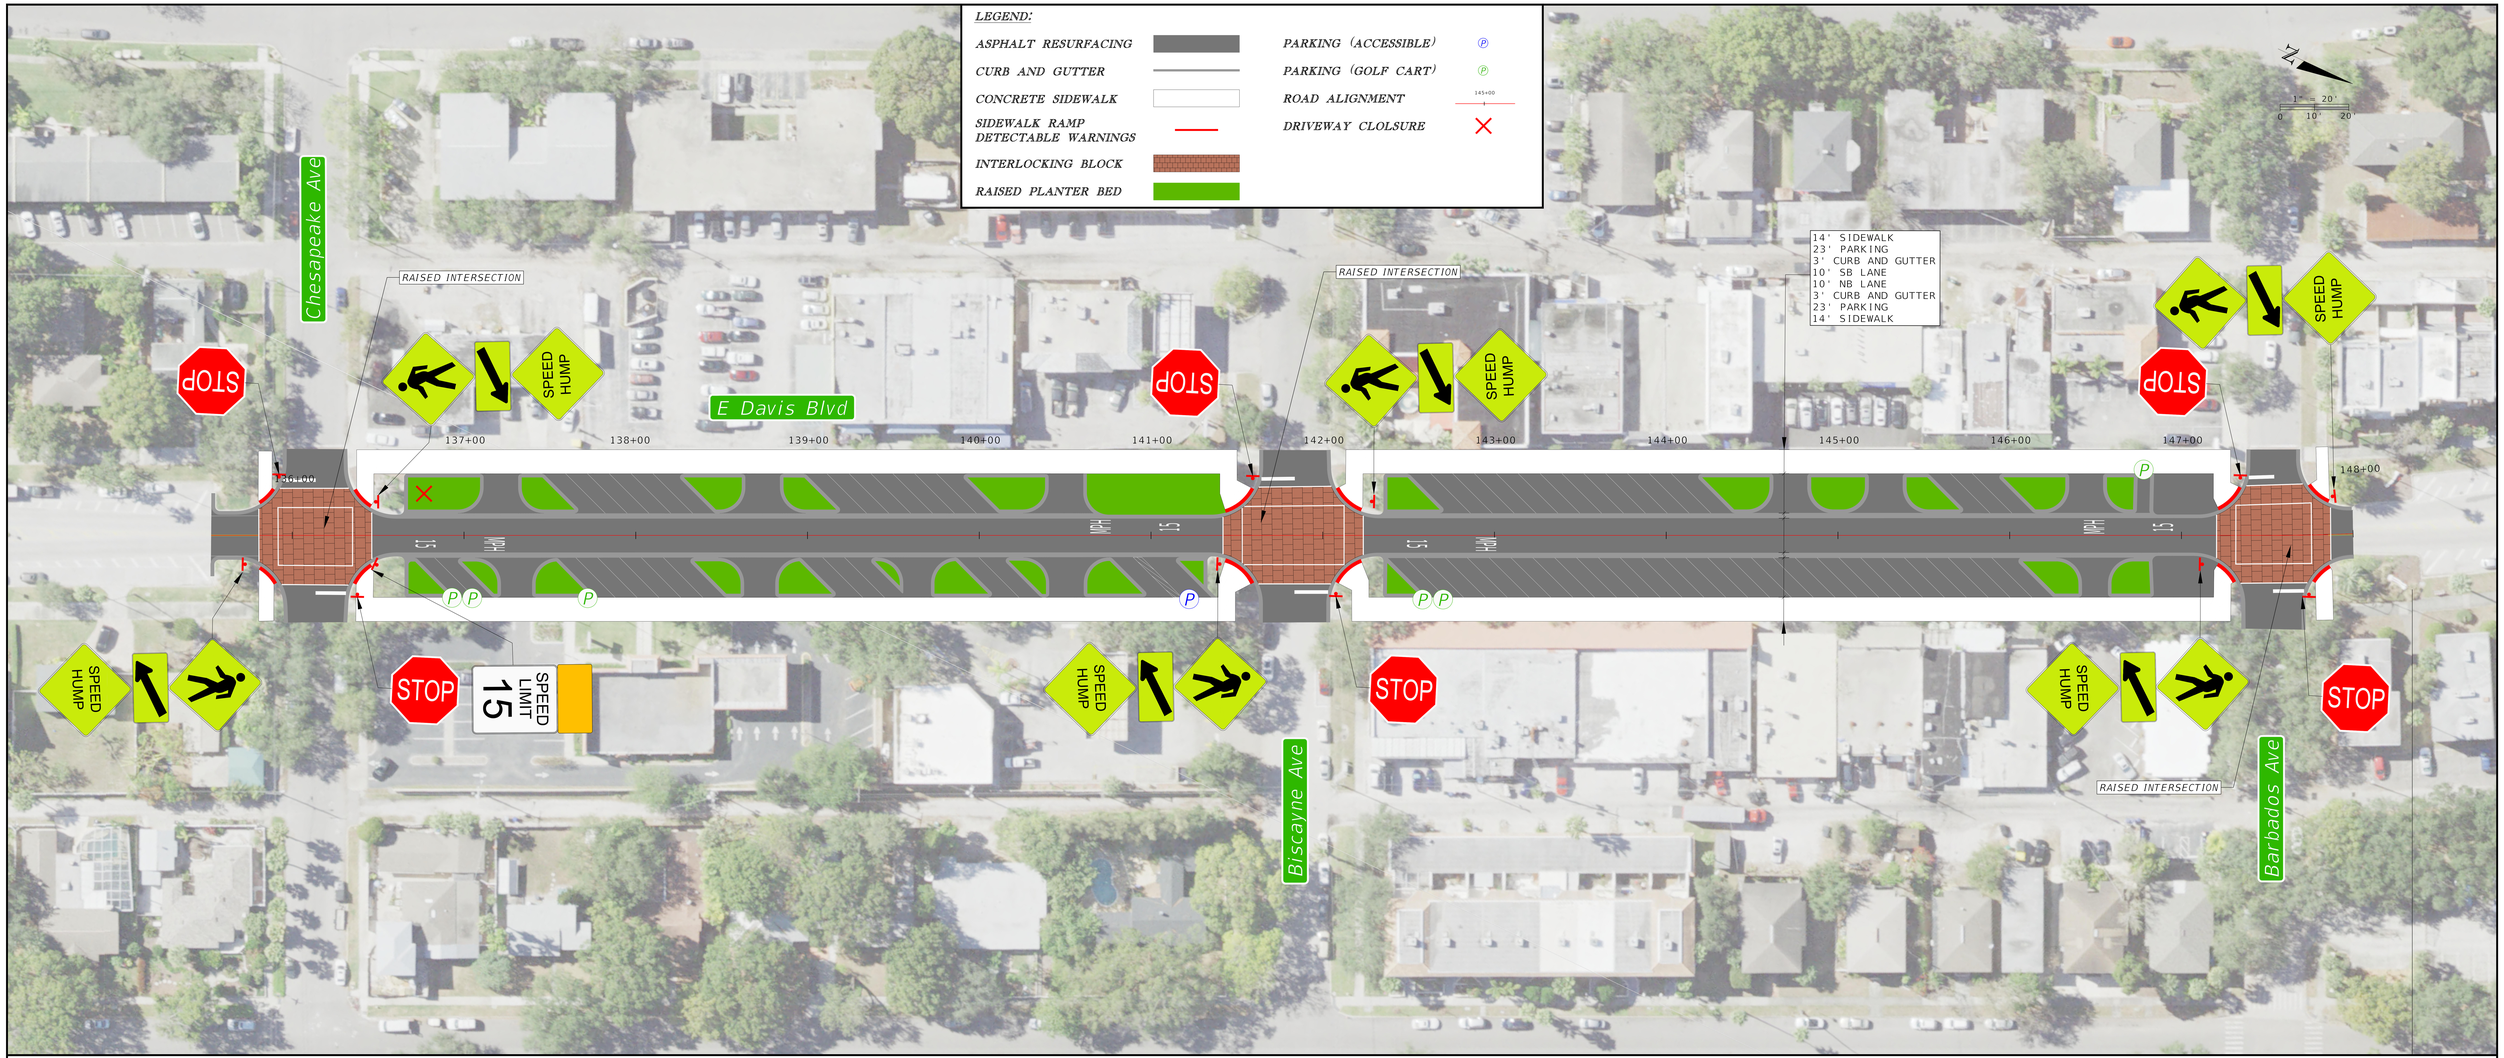

PLAN 3

OPTION 2 DESIGN
COMPLETE STREETS PROJECT
CHESAPEAKE AVE. TO BARBADOS AVE.
PROJECT NO. 2018-166