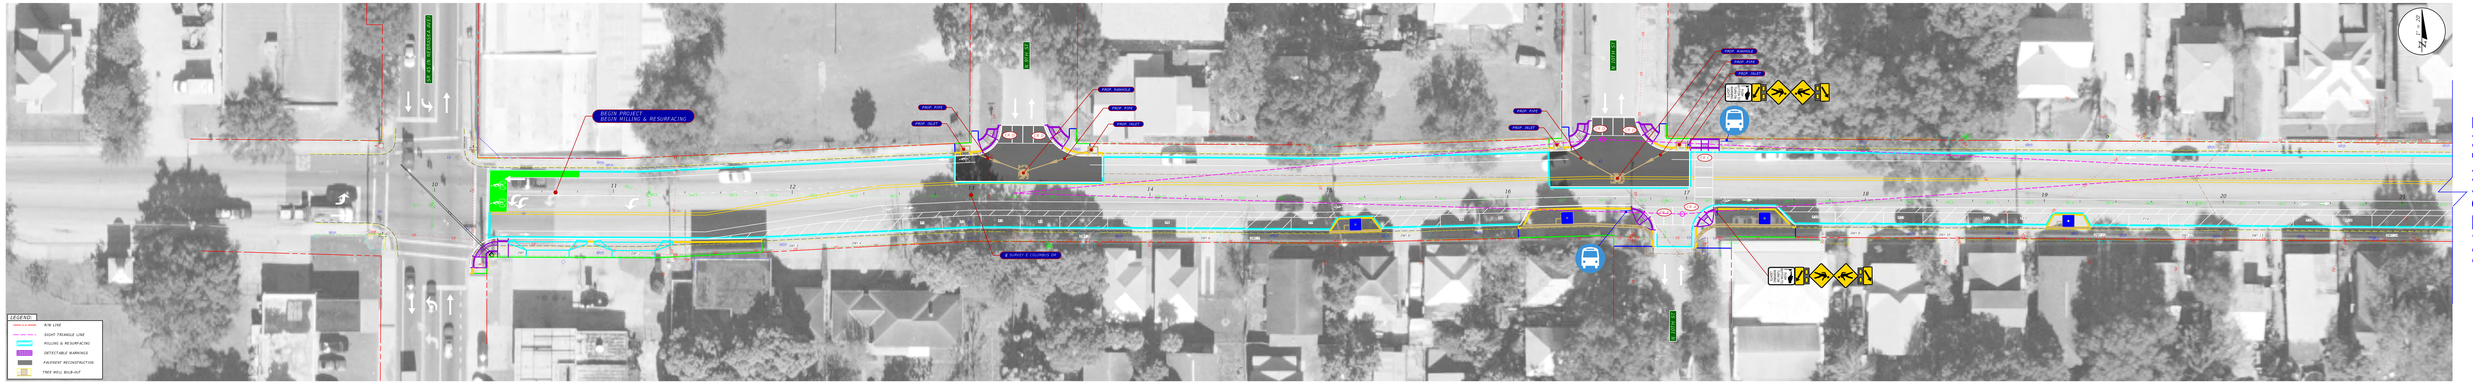


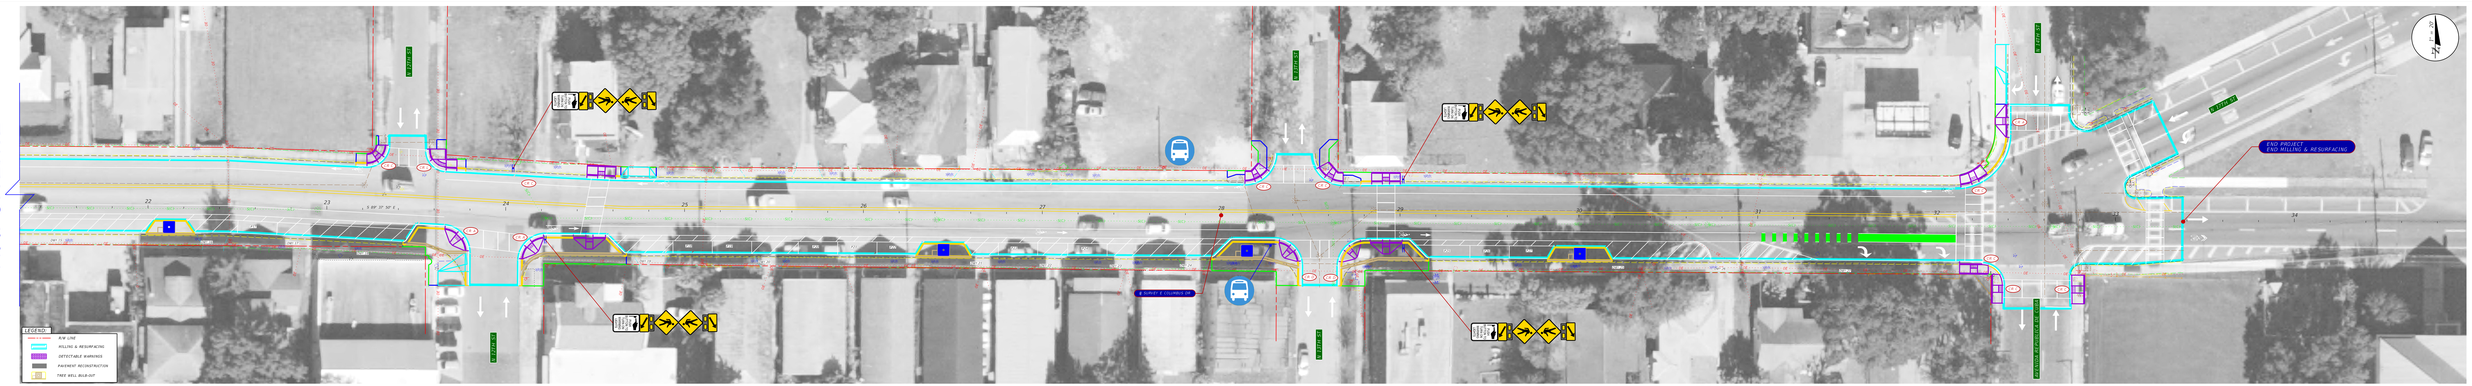


AYRES ASSOCIATES

CITY OF TAMPA
TRANSPORTATION DEPARTMENT

| COUNTY | CONSULTING PROJECT ID | CITY CONTRACT NO. |
|---|---|---|
| HILLSBOROUGH | 4306.99.158.01 | 10-D-00007 |

CONCEPT PLAN VIEW - E COLUMBUS DR
FROM SR 45 (N NEBRASKA AVE) TO N 14TH ST